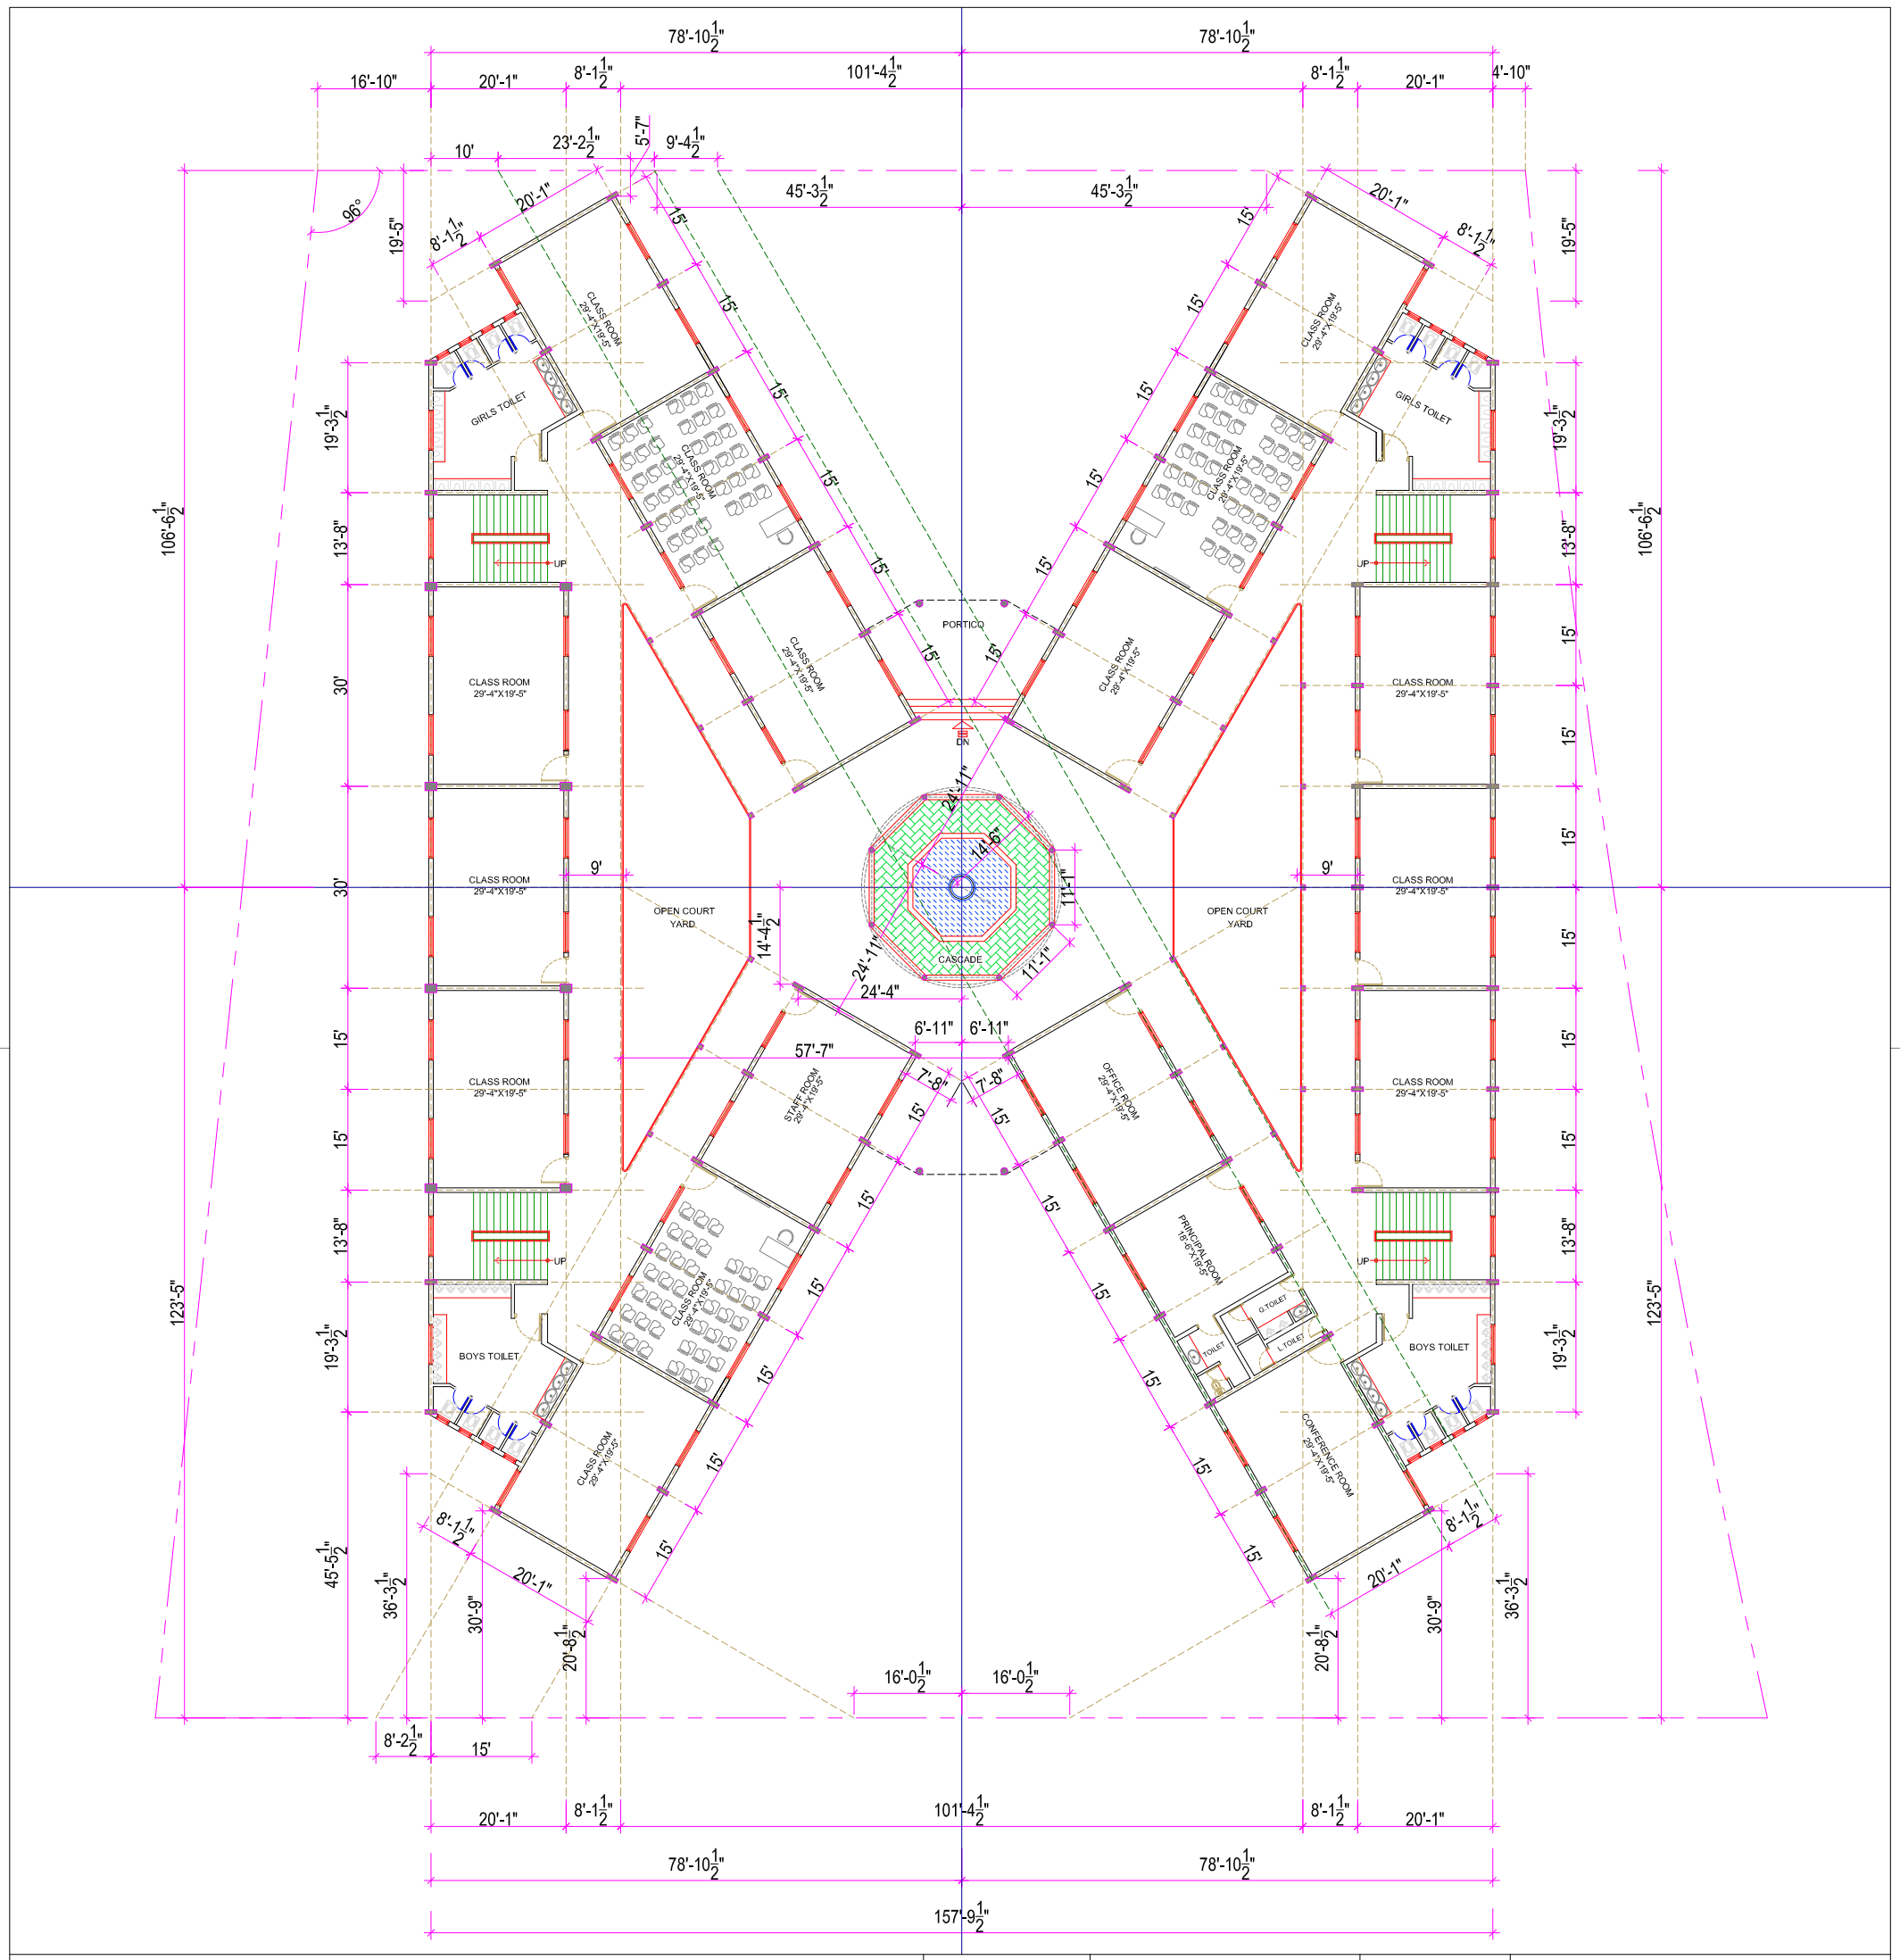

PROJECT TITLE

PROPOSED **BADARIKASHRAMA VIDYA SHALA**
AT MADIHALLI,TURUVEKERE THALUK,TUMKUR DIST. -572227
KARNATAKA ,INDIA

NORTH DIRECTION:-

S
E W

FLOOR PLAN

SCHEME NO : 03
JOB NO: BV/07/08/1008
SCALE : 1"-8-0"
(1:100)

COPYRIGHT:
THIS DRAWING IS A COPYRIGHT. IT IS NOT TO BE REPRODUCED, COPIED HANDED OVER TO A THIRD PARTY OR USED FOR ANY OTHER PURPOSE OTHER THAN FOR THE PROJECT INVOLVED.

ARCHITECTS:-

THE D'MENSIONS
Architects & Interior Designers MANDAIVELI , CHENNAI- 28